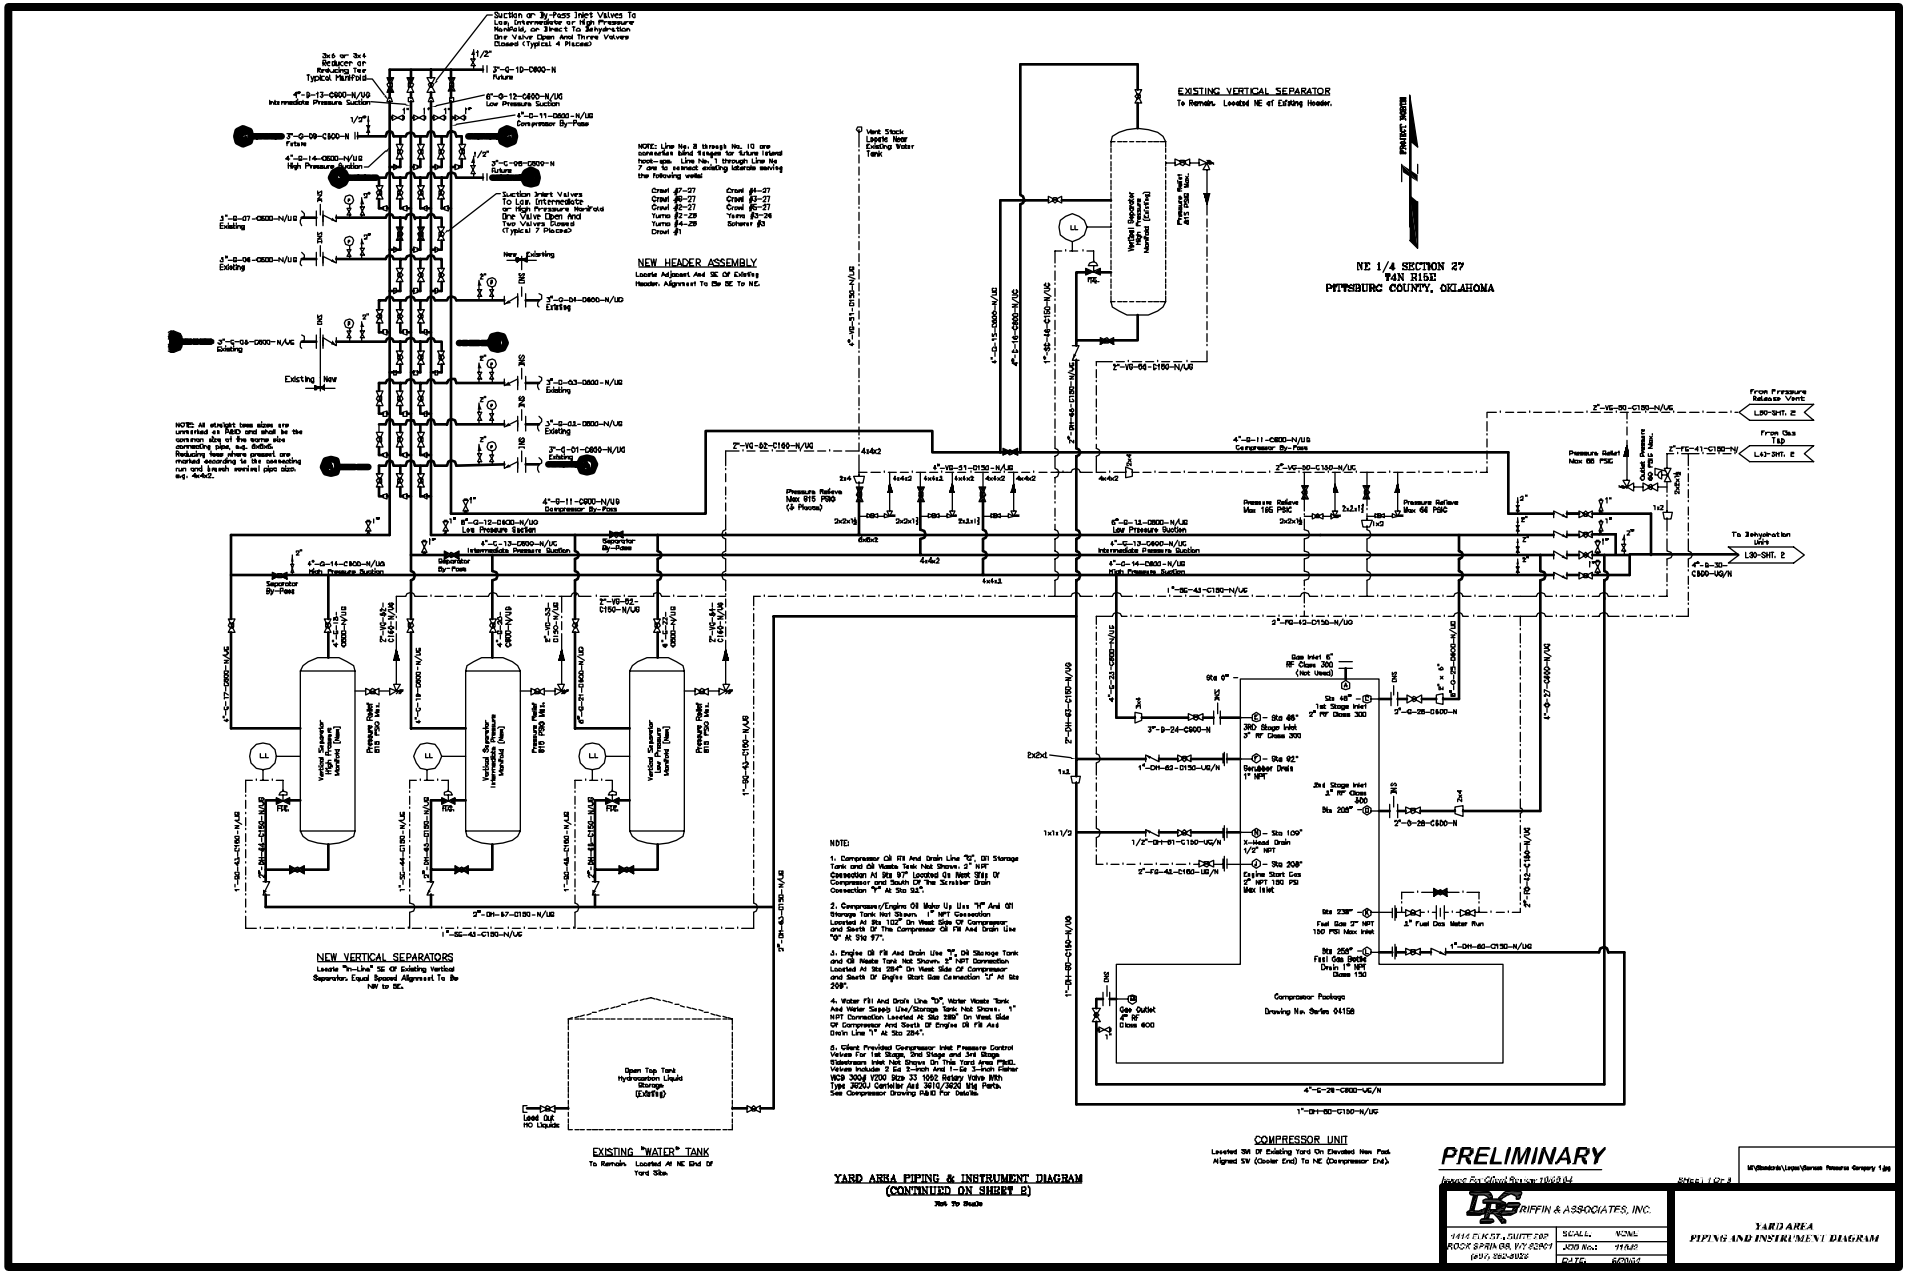

YARD AREA PIPING & INSTRUMENT DIAGRAM
(CONTINUED ON SHEET 2)
Not To Scale